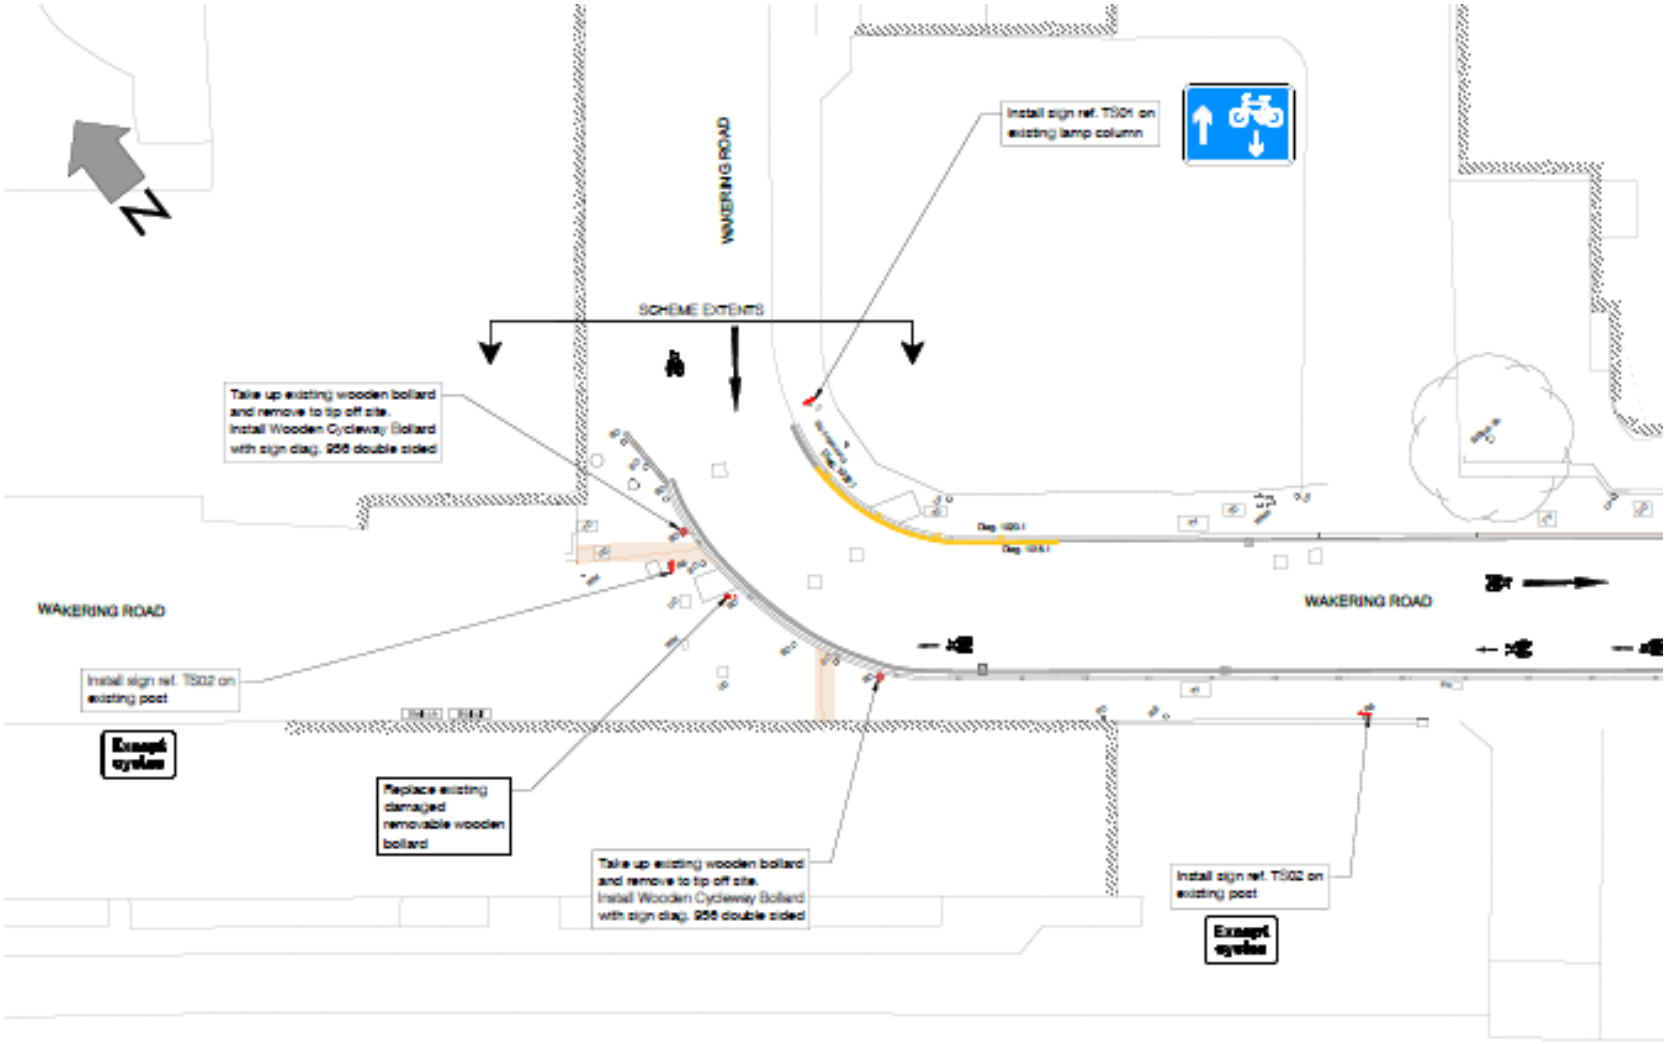
N
WAKERING ROAD
SCHEME EXTENTS
Install sign ref. TS01 on existing lamp column
Take up existing wooden bollard and remove to tip off site. Install Wooden Cycleway Bollard with sign diag. 956 double sided
WAKERING ROAD
WAKERING ROAD
Install sign ref. TS02 on existing post
Except cycles
Replace existing damaged removable wooden bollard
Take up existing wooden bollard and remove to tip off site. Install Wooden Cycleway Bollard with sign diag. 956 double sided
Install sign ref. TS02 on existing post
Except cycles